RECEIVED
JAN 17 2017
CITY OF SNELLVILLE
PLANNING DEPARTMENT

Hampton Inn & Suites

PARK PLACE SNELLVILLE
SNELLVILLE, GA

(A) NORTH ELEVATION (FRONT)
SCALE: 3/32" = 1'-0"

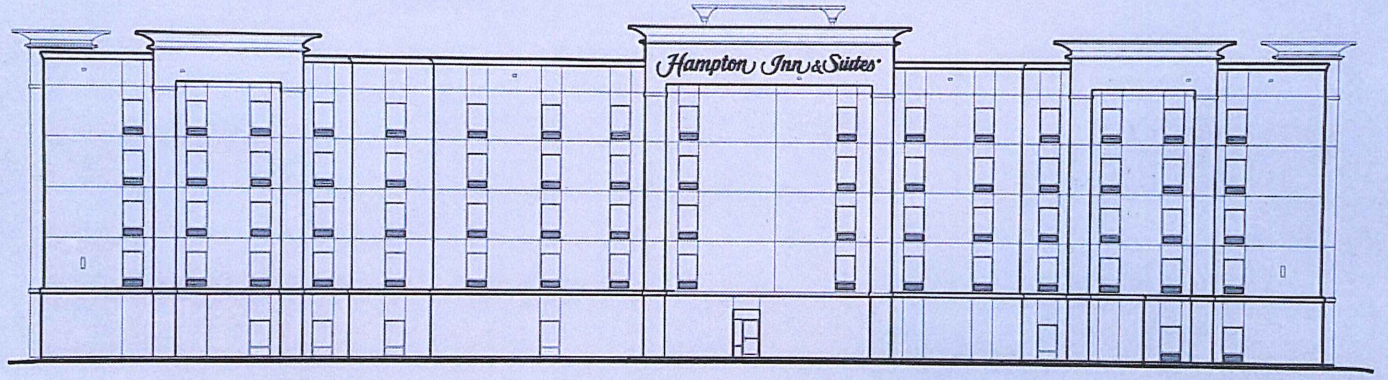

(B) SOUTH ELEVATION (BACK)
SCALE: 3/32" = 1'-0"

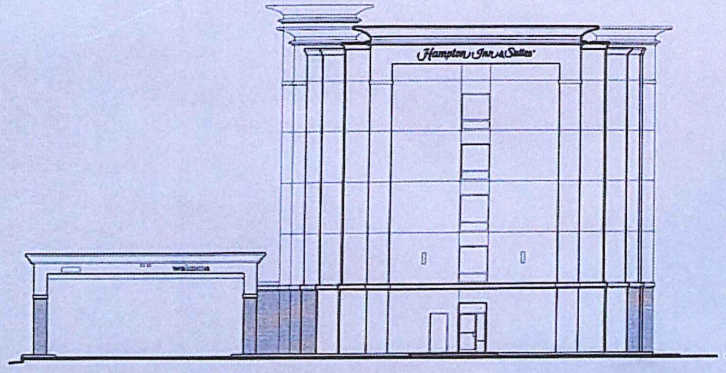

(D) EAST ELEVATION (RIGHT)
SCALE: 3/32" = 1'-0"

(C) WEST ELEVATION (LEFT)
SCALE: 3/32" = 1'-0"

MATERIALS CALCULATIONS

NORTH ELEVATION:

FIRST FLOOR	TOTAL	2755 SF		
		BRICK	2220 SF	80.6%
		GLAZING	535 SF	19.4%
UPPER FLOORS	TOTAL	10951 SF		
		STUCCO	9117 SF	83.2%
		GLAZING	1834 SF	16.8%

SOUTH ELEVATION:

FIRST FLOOR	TOTAL	2755 SF		
		BRICK	2525 SF	91.6%
		GLAZING	230 SF	8.4%
UPPER FLOORS	TOTAL	11084 SF		
		STUCCO	9407 SF	84.8%
		GLAZING	1677 SF	15.2%

EAST ELEVATION:

FIRST FLOOR	TOTAL	754 SF		
		BRICK	683 SF	90.6%
		GLAZING	71 SF	9.4%
UPPER FLOORS	TOTAL	3080 SF		
		STUCCO	2934 SF	95.2%
		GLAZING	146 SF	4.8%

WEST ELEVATION:

FIRST FLOOR	TOTAL	754 SF		
		BRICK	683 SF	90.6%
		GLAZING	71 SF	9.4%
UPPER FLOORS	TOTAL	3080 SF		
		STUCCO	2934 SF	95.2%
		GLAZING	146 SF	4.8%

OVERALL:

FIRST FLOOR	TOTAL	7018 SF		
		BRICK	6111 SF	87.1%
		GLAZING	907 SF	12.9%
UPPER FLOORS	TOTAL	28195 SF		
		STUCCO	24392 SF	86.5%
		GLAZING	3803 SF	13.5%

BUILDING OVERALL TOTALS:

TOTAL	35213 SF	
BRICK	6111 SF	17.4%
STUCCO	24392 SF	69.2%
GLAZING	4710 SF	13.4%

RECEIVED
JAN 17 2017
CITY OF SNELLVILLE
PLANNING DEPARTMENT

PONDER & PONDER ARCHITECTS
3000 Langford Road
Building 200
Norcross, GA 30071-4171
770-449-8800
770-449-8801 fax

THIS DRAWING IS PRELIMINARY, AND NOT FOR CONSTRUCTION, RECORDING PURPOSES OR IMPLEMENTATION.

File	Date	Revision

Owner:
SWOPE & DeTHOMAS

Project:
PROPOSED HAMPTON INN AND SUITES HOTEL

EXTERIOR MATERIALS CALCULATIONS

job no.: 16027
date: 12/20/16
by: MC
app: RP
file name: EX101
sheet no.:
EX101