Elevation Overview

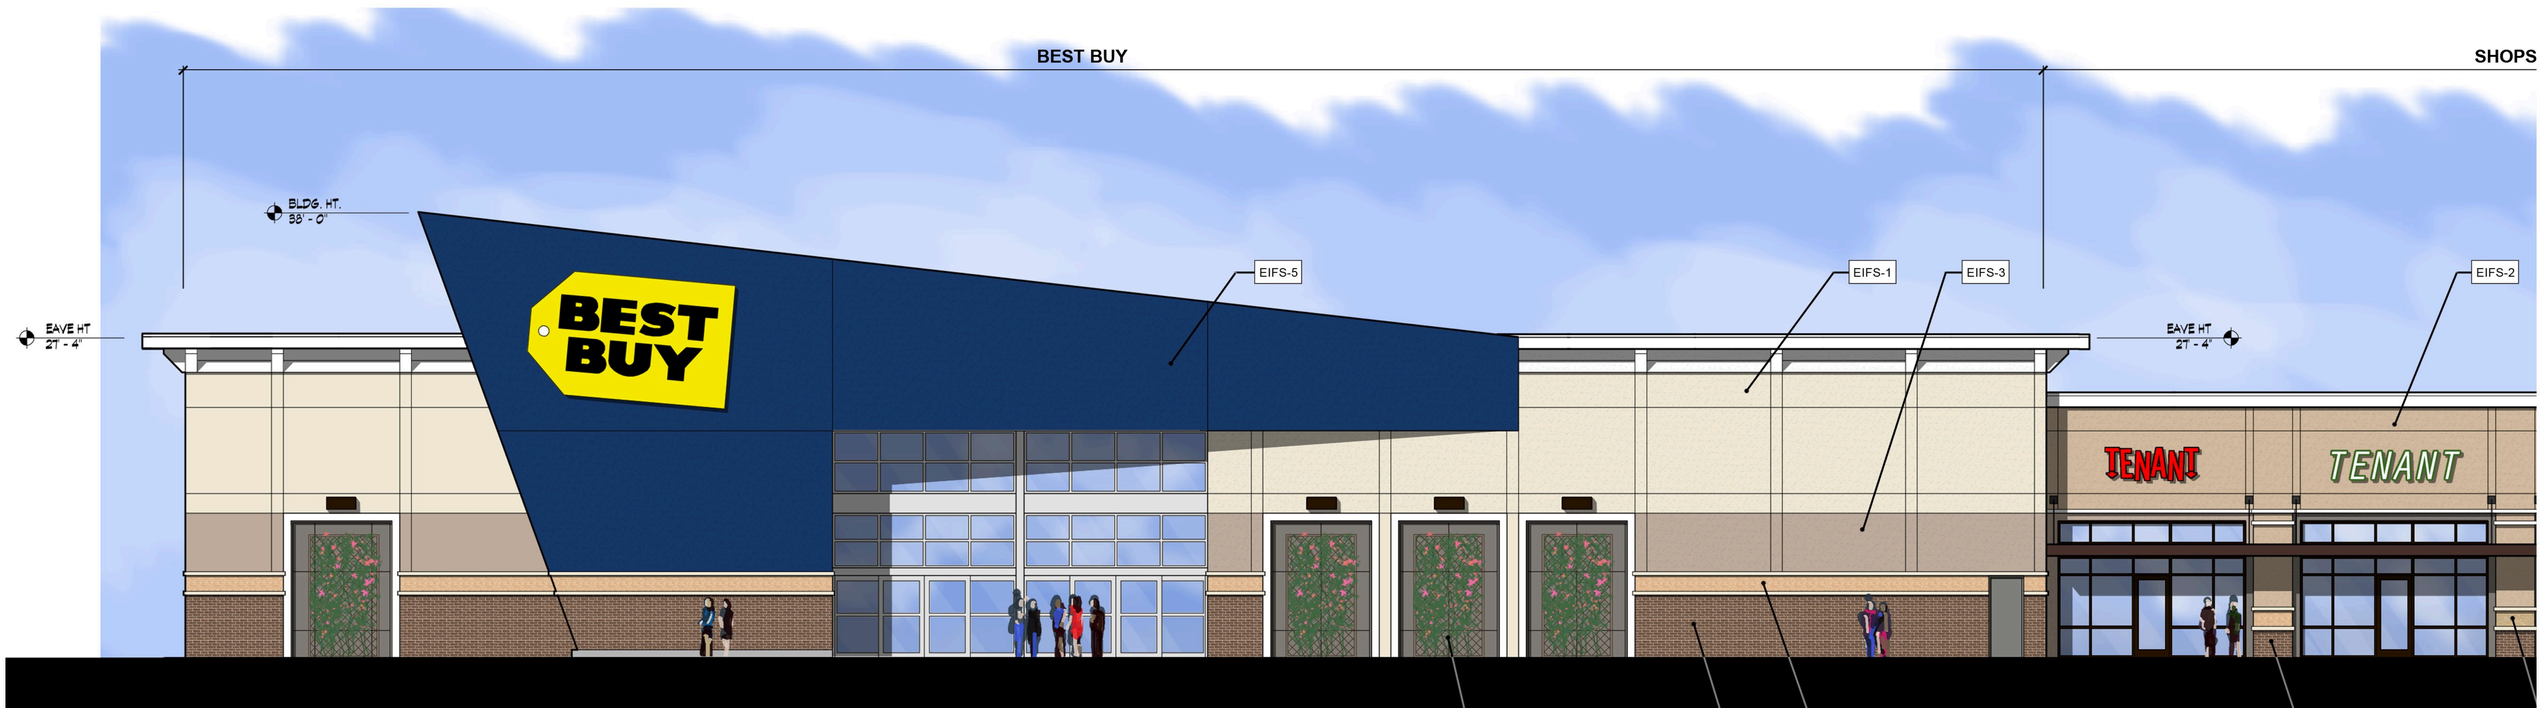

Material percentages

Masonry	630 sf	13%
Glass	618 sf	12%
EIFS	2044 sf	42%
EIFS (wedge)	1515 sf	31%
Plant screen	240 sf	

Enlarged Elevation

WBA ARCHITECTURE - INTERIORS - PLANNING

6 JULY 2015

Scenic Promenade

Snellville, GA

WAKEFIELD BEASLEY & ASSOCIATES ARCHITECTS, INC -- 5155 Peachtree Parkway, suite 3220 Peachtree Corners, Georgia - www.wbassociates.com

ATLANTA - JACKSONVILLE - DUBAI - PANAMA

1 4 0 3 1 1 1