Elevation Overview

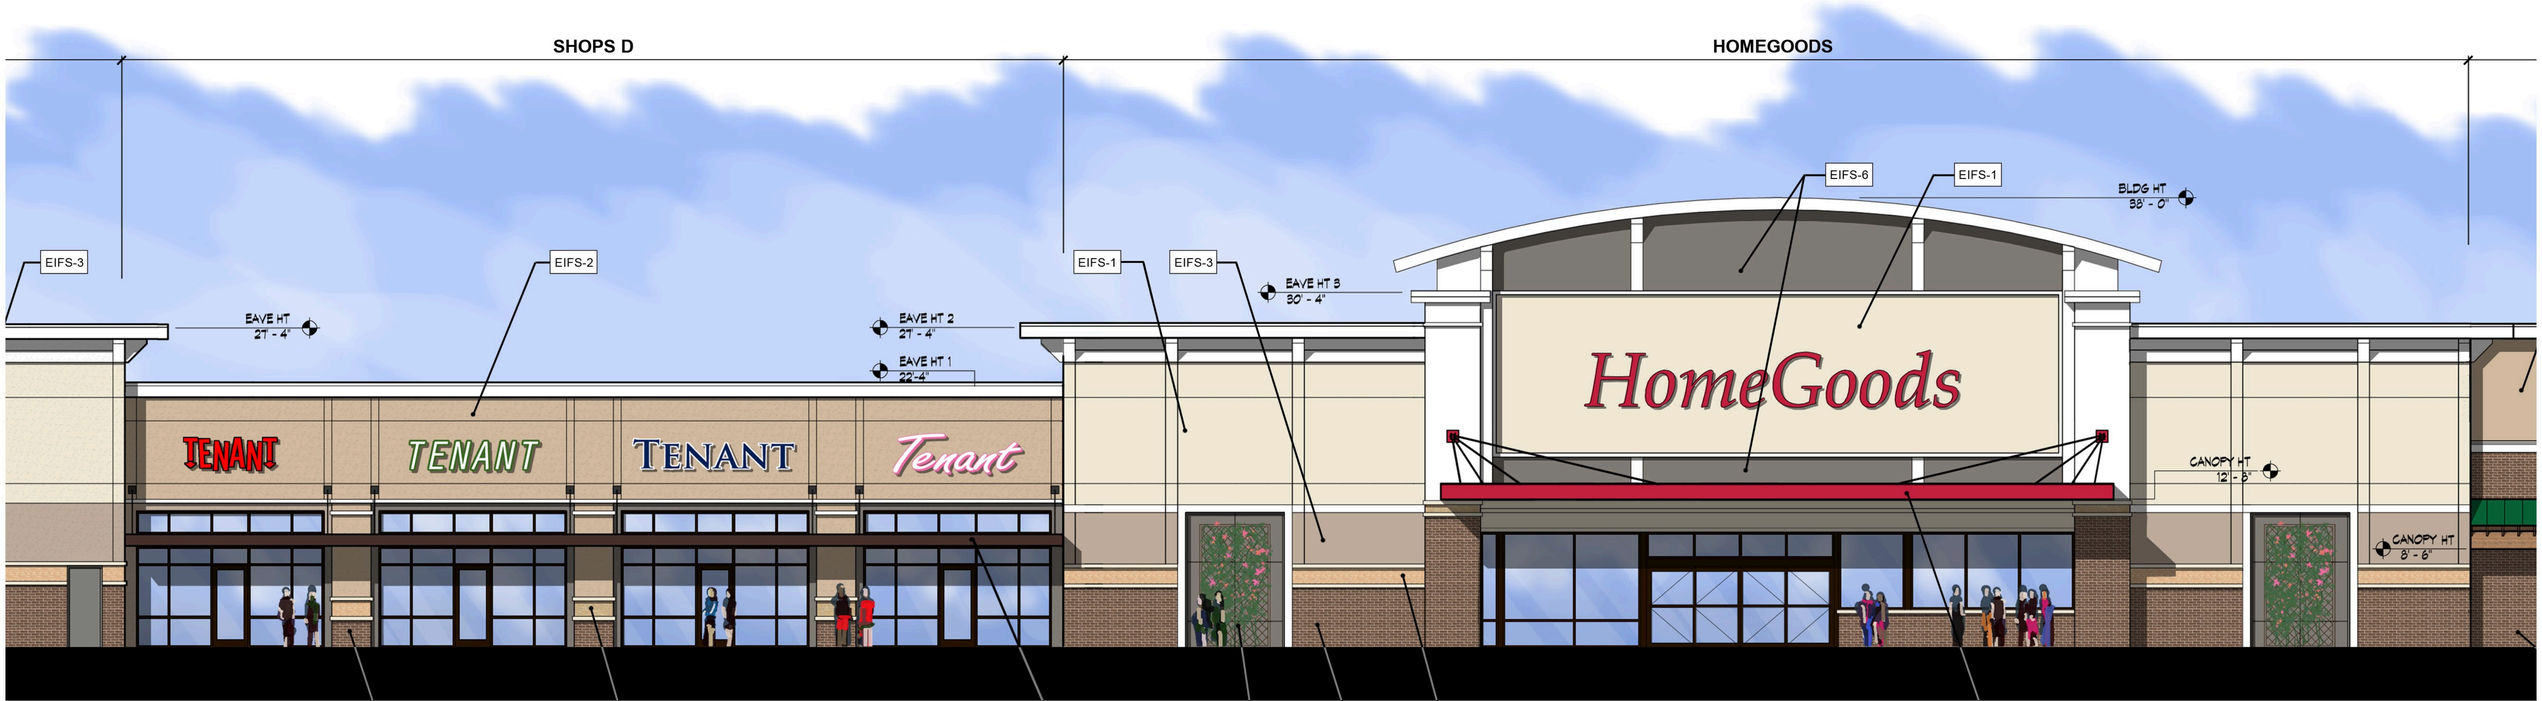

Material percentages

Masonry	42 sf	1%
Glass	806 sf	42%
EIFS	1096 sf	57%

Material percentages

Masonry	494 sf	13%
Glass	432 sf	12%
EIFS	2838 sf	75%
Plant screens	120 sf	

Enlarged Elevation

WBA ARCHITECTURE - INTERIORS - PLANNING

6 JULY 2015

Scenic Promenade

Snellville, GA