H1 EAST ELEVATION- PRESENTATION

X201 1/8" = 1'-0"

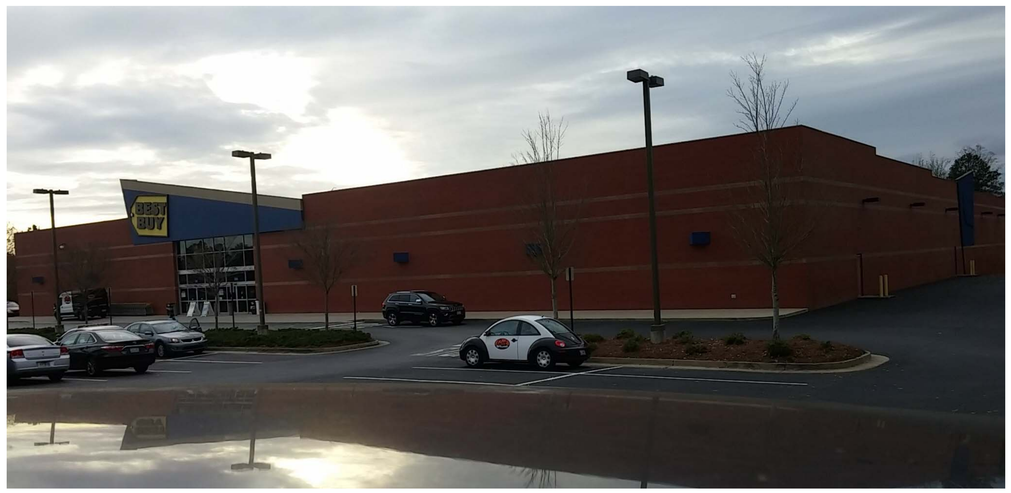

A1 EAST ELEVATION- EXISTING PHOTOS

X201 N.T.S

CDH PARTNERS
ARCHITECTURE
ENGINEERING
INTERIORS
PLANNING
675 Tower Road
Marietta, GA 30060-6958
770.423.0016
www.cdhpartners.com

NOT ISSUED FOR CONSTRUCTION

12Stone Church - Snellville Campus

12Stone Church
1709 Scenic Hwy S. Snellville, GA 30078

12Stone CHURCH

KEY PLAN

PROJECT NO: 15109.00

COPYRIGHT © 2014 by CDH PARTNERS INC. All rights reserved. These documents, as instruments of service, remain the property of the architect and no part may be used or reproduced without prior written permission of the copyright owner.

SHEET TITLE
EAST ELEVATION

DRAWING NUMBER
X201

12/1/2015 9:38:27 AM

H1 SOUTH ELEVATION-PRESENTATION

X202 1/8" = 1'-0"

A1 SOUTH ELEVATION- EXISTING PHOTO

X202 N.T.S

CDH PARTNERS
ARCHITECTURE
ENGINEERING
INTERIORS
PLANNING

675 Tower Road
Marietta, GA 30060-6958
770.423.0016
www.cdhpartners.com

NOT ISSUED FOR CONSTRUCTION

12Stone Church - Snellville Campus

12Stone Church
1709 Scenic Hwy S. Snellville, GA 30078

12STONE CHURCH

KEY PLAN

PROJECT NO: 15109.00

COPYRIGHT © 2014 by CDH PARTNERS INC.
All rights reserved. These documents, as instruments of service, remain the property of the architect and no part may be used or reproduced without prior written permission of the copyright owner.

DRAWING NUMBER

X202

SHEET TITLE
SOUTH ELEVATION

12/1/2015 9:38:32 AM

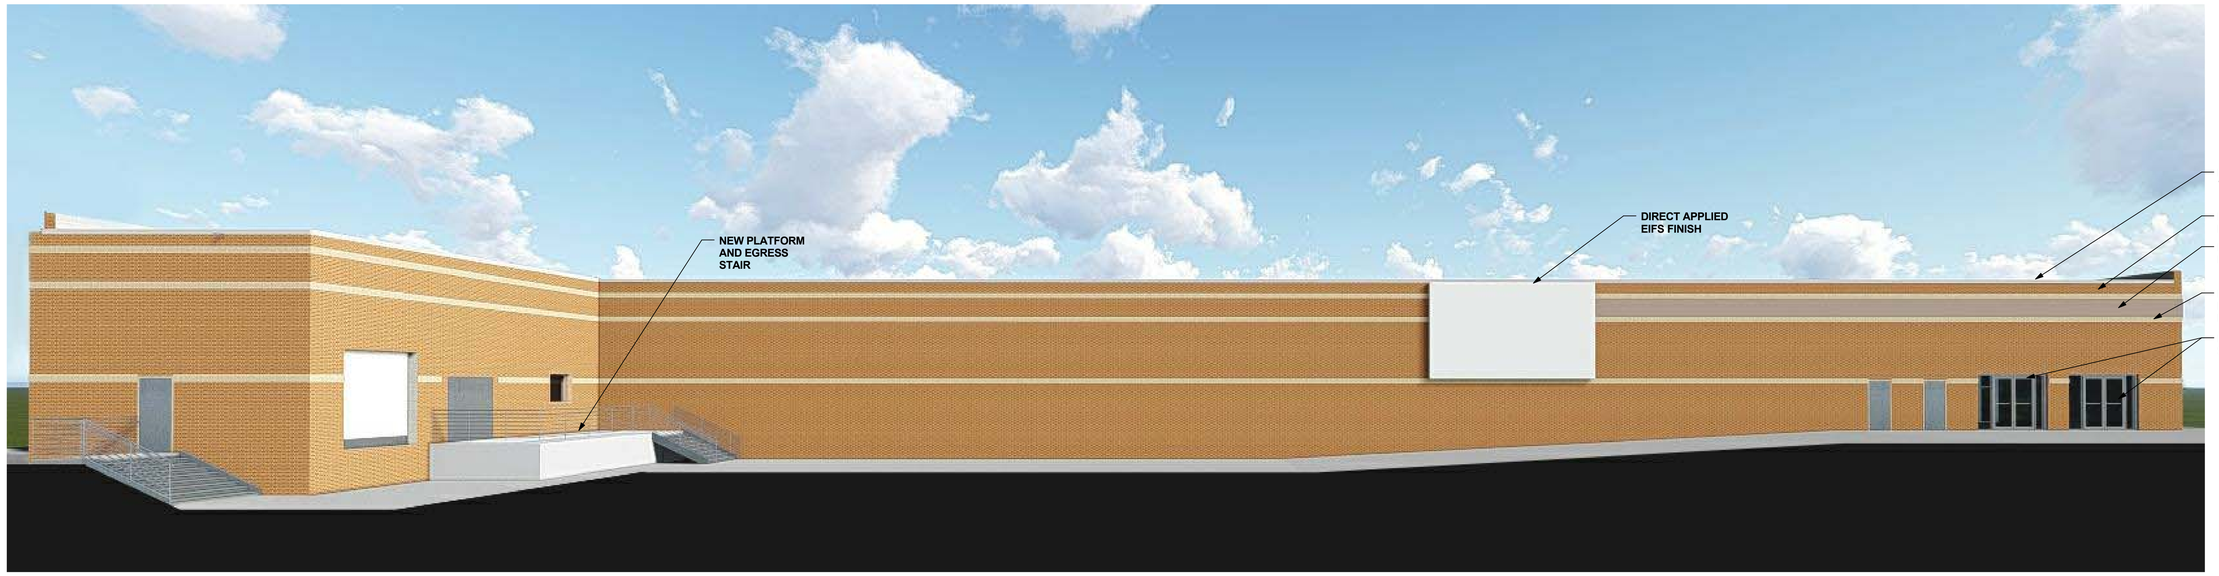

H1 WEST ELEVATION- PRESENTATION

X203 .

A1 WEST ELEVATION- EXISTING PHOTOS

X203 N.T.S

12/1/2015 9:38:38 AM

CDH PARTNERS
ARCHITECTURE
ENGINEERING
INTERIORS
PLANNING
675 Tower Road
Marietta, GA 30060-6958
770.423.0016
www.cdhpartners.com

NOT ISSUED FOR CONSTRUCTION

12Stone Church - Snellville Campus

12Stone Church
1709 Scenic Hwy S. Snellville, GA 30078

12Stone CHURCH

KEY PLAN

PROJECT NO: 15109.00

COPYRIGHT © 2014 by CDH PARTNERS INC.
All rights reserved. These documents, as instruments of service, remain the property of the architect and no part may be used or reproduced without prior written permission of the copyright owner.

SHEET TITLE
WEST ELEVATION

DRAWING NUMBER
X203

H1 NORTH ELEVATION-PRESENTATION

X204 1/8" = 1'-0"

A1 NORTH ELEVATION- EXISTING PHOTOS

X204 N.T.S

CDH PARTNERS
ARCHITECTURE
ENGINEERING
INTERIORS
PLANNING
675 Tower Road
Marietta, GA 30060-6958
770.423.0016
www.cdhpartners.com

NOT ISSUED FOR CONSTRUCTION

12Stone Church - Snellville Campus

12Stone Church

1709 Scenic Hwy S. Snellville, GA 30078

12STONE CHURCH

KEY PLAN

PROJECT NO: 15109.00

COPYRIGHT © 2014 by CDH PARTNERS INC.
All rights reserved. These documents, as instruments of service, remain the property of the architect and no part may be used or reproduced without prior written permission of the copyright owner.

SHEET TITLE
NORTH ELEVATION

DRAWING NUMBER
X204

12/1/2015 9:38:43 AM