EXTERIOR FINISH SCHEDULE

ALL MATERIALS & INSTALLATION SHALL CONFORM TO APPLICABLE ASTM STANDARDS UNLESS GOVERNING AUTHORITIES HAVE DIFFERENT REQUIREMENTS.

STANDARD BRICK UNIT 3-5/8" x 2-1/4" x 7 5/8" RUNNING BOND

(1) COLOR: BRICK - COMMONWEALTH (GENERAL SHALE)
APPROVED ALTERNATE - M/S CHEROKEE NATCHEZ (CHEROKEE BRICK)
MORTAR - "COOSA ANTIQUE BUFF"

3/8" THICK MORTAR JOINTS. ASTM C-270, TYPE N.

15# ROOFING FELT OVER ALL SUBSTRATES OR SEALED DENS GLASS GOLD SHEATHING GROUT VOID SOLID @ FENCE AND BELOW F.F. PROVIDE VAPOR BARRIER AS INDICATED.

CONTINUOUS, THROUGH WALL FLASHING, EPDM (BY W.R. GRACE) OR EQUAL, AT BOTTOM OF WALLS & ABOVE OPENINGS. CUT FLASHING FLUSH WITH EXT. FACE. PROVIDE CELL VENT TYPE WEEPS, ABOVE FLASHING @ 32" O.C. MAX.

HOHMANN & BARNARD, INC. HORIZ REINF. ON CMU FENCE
HOHMANN & BARNARD, INC., DW-10 HS TRIANGULAR MTL. WALL TIES (OR EQUAL) @ 16" O.C. VERT. & AT HORIZ. STUD SPACING, 14 GA. SEE SECTIONS & SPECS. ATTACH TO STUDS WITH (2) 10 - 16 x 1-1/2" SCREWS.

(2) STO TO HAVE MEDIUM TEXTURE FINISH ON FIELD EIFS.
STO TO HAVE FINE SAND TEXTURE @ ACCENTS
ICC EVALUATION REPORT NO. ESR-1720

(2) ALT. DRYVIT OUTSULATION PLUS IS AN APPROVED ALTERNATE.

COLORS MUST MATCH COLORS LISTED AND APPROVED FOR GALLINA CENTRO REQUIREMENTS

(2F) = FIELD COLOR: STO STOLIT 1.5 DARK STO NA13-0033 / SW 2839 "ROYCROFT COPPER RED (NO SUBSTITUTIONS)

(2A) = ACCENT COLOR: EIFS CORNERS, CORNICE, FREIZE & TRIM, DECORATIVE BRACKETS, BEAMS OR PURLINS, - STO FINE SAND #80310 - STO NA 13-0034 "BALANCED BEIGE" SW 7037

(3) (HARDIE) TRIM BOARDS, CORNICE, FRIEZE & TRIM -PAINT SHERWIN WILLIAMS "BALANCED BEIGE" SW 7037

(4) PREFINISHED, METAL COPING OR GRAVEL STOP & ROOFING
COLOR: COPINGS: MATCH SURROUNDING CORNICE COLOR
ROOFING @ REAR AWNING: GALVANIZED / GALVALUME
MATERIAL SHALL BE 24 GAUGE, HOT DIPPED GALVANIZED STEEL OR 0.032" THICK ALUM. FINISH SHALL BE KYNAR 500 FLUOROCARBON COATING. ACCEPTABLE MANUFACTURES ARE AS FOLLOWS:

A. BERRIDGE MANUF. CO.,HOUSTON, TX.
B. MM SYSTEMS, TUCKER, GA.
C. MBCI
D. McELROY METAL CO., PEACHTREE CITY, GA.
E. APPROVED EQUALS WILL BE ACCEPTED

PROVIDE ALL RELATED ACCESSORIES: FLASHING, END CLOSURES, GUTTERS, DOWNSPOUTS, ETC. IN MATCHING COLOR. INSTALL ALL MATERIALS PER MANUF.'S RECOMMENDATIONS.

A MANUFACTURER'S WARRANTY AGAINST DISCOLORATION & WEATHER-TIGHTNESS WILL BE REQUIRED.

NOT ALL ROOF PENETRATIONS & ACCESSORIES ARE SHOWN ON THIS DRAWING. IT IS THE RESPONSIBILITY OF THE G.C. TO INSTALL ITEMS INDICATED ELSEWHERE.

(5) STOREFRONT: WINDOWS & ENTRANCE DOORS (CLEAR ANODIZED)

ACCEPTABLE MANUFACTURER: KAWNEER, REFER TO SPECIFICATIONS
ALL GLAZING SHALL BE IN ACCORDANCE W/ THE FOLLOWING VALUES:

GLAZING - UNCOATED TINTED GLASS						
APPEARANCE	**LOCATION**	**TYPE & THICKNESS**	**U FACTOR**	**SHGC**	**VLT**	**VLR**
GRAY TINT	EXTERIOR SIDE	1/4" TEMPERED	.45	.47	39.6	7.3
CLEAR -NO TINT	INTERIOR SIDE	1/4" TEMPERED	.58	.69	79	15

CONTACT PERSON @ QUALITY GLASS: JOHNNY DOSTER @ 706-548-4481

(6) SELF-CLOSING & TEMPERED GLASS
DRIVE-THRU WINDOW: ROUGH OPENING = 6'-0" WIDE x 5'-8" HIGH
QUICKSERV MODEL SC-4030 SELF CLOSING HORIZ. SLIDER WINDOW
FIT INTO A "STOREFRONT" FRAME, MATCH STOREFRONT IN COLOR & GLAZING.

QUICKSERV-DIVISION OF MCE SYSTEMS CORP.
P.O. BOX 40466, HOUSTON, TX 77240-0466
P. 800-388-8307 F. 713-462-1936
STOREFRONT & SLIDER ALSO BY:
QUALITY GLASS P. 706-548-4481

(7) GALVALUME 22 GA. CORRUGATED FINISH METAL ROOF (MBCI PBC OR EQUIV.)

(8) GALVANIZED METAL FINISH GOOSENECK FIXTURES ARE TO BE INSTALLED BY THE G.C.

ALL SPECIFIED MATERIALS MUST BE INSTALLED PER MANUFACTURER'S REQUIREMENTS. ANY DISCREPANCIES OR CONFLICTS BETWEEN THE DRAWINGS AND THE MANUFACTURER'S REQUIREMENTS SHOULD BE IDENTIFIED BY THE CONTRACTOR PRIOR TO INSTALLATION AND DURING THE BID PHASE TO AVOID CHANGE ORDERS.

(9) LADDER, PAINT FIELD COLOR

GLAZING, REFER TO SHEET A117

DOORS, REFER TO SHEET A115

* E.I.F.S. NOTE:
THESE DRAWINGS USE "STO" BRAND E.I.F.S. SYSTEMS AS A BASIS OF DESIGN. "DRYVIT" OUTSULATION PLUS MD SYSTEMS WILL BE ALLOWED AS AN ALTERNATE. ICC EVALUATION REPORT # ESR - 1543.

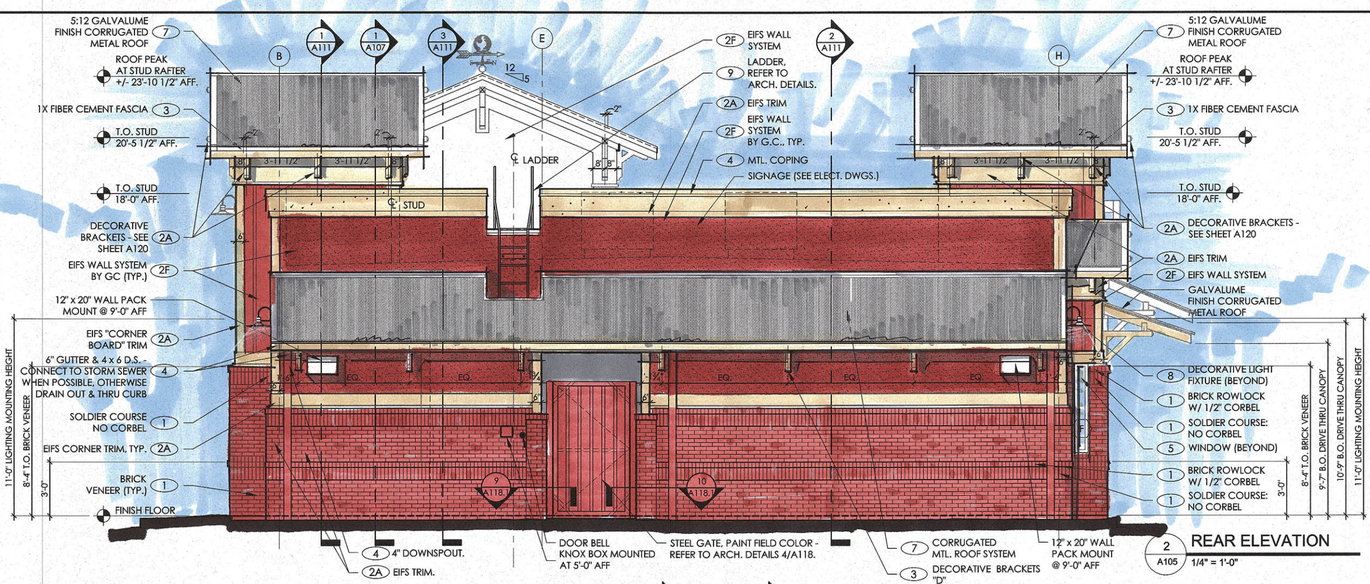

2 A105 **REAR ELEVATION** 1/4" = 1'-0"

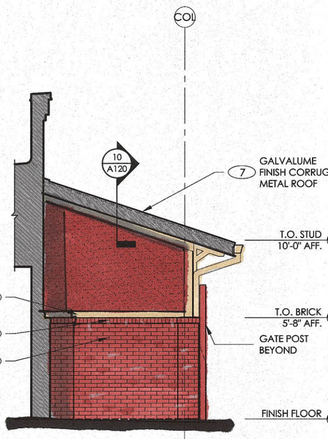

8 A105 **REAR ELEVATION @ CAN WASH** 1/4" = 1'-0"

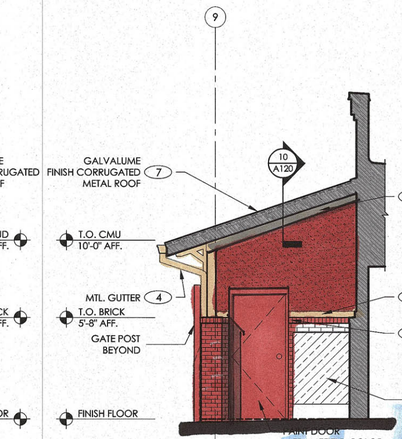

4 A105 **REAR ELEVATION @ CAN WASH** 1/4" = 1'-0"

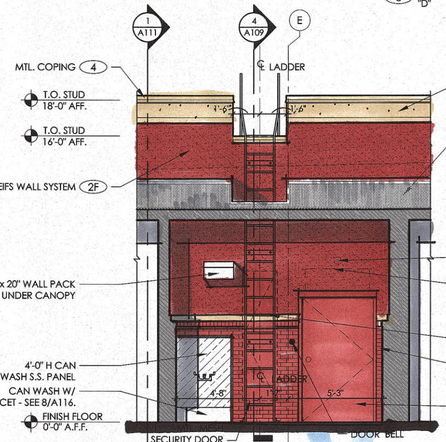

3 A105 **REAR ELEVATION (HIDDEN)** 1/4" = 1'-0"

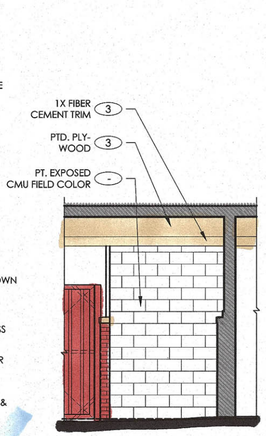

9 A105 **ELEVATION** 1/4" = 1'-0"

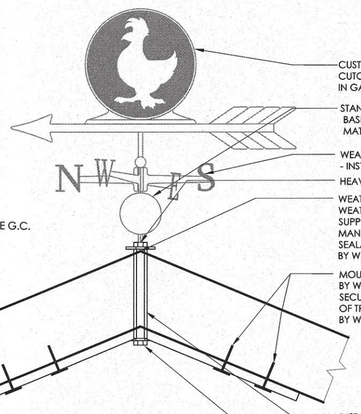

6 A105 **WEATHERVANE DETAIL** 1 1/2" = 1'-0"

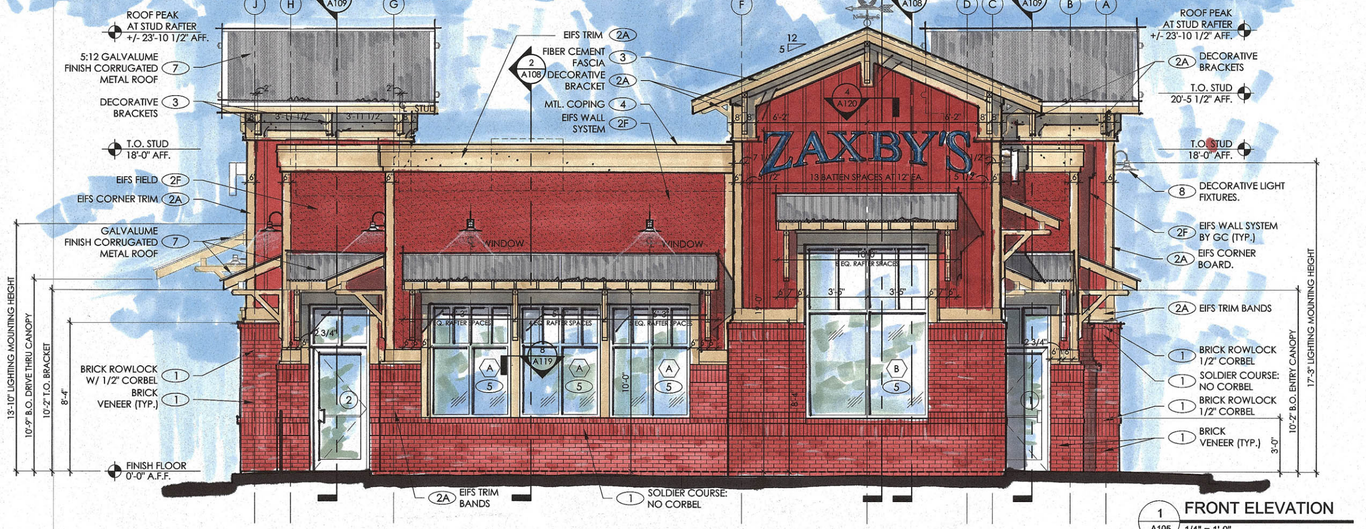

1 A105 **FRONT ELEVATION** 1/4" = 1'-0"

HFR HILLFOLEYROSSI & ASSOCIATES
ARCHITECTURE
ENGINEERING
3680 Pleasant Hill Road
Suite 200
Duluth, Georgia 30096
p 770.622.9858
f 770.622.9535
www.hillfoleyrossi.com

ZAXBY'S

©Copyright (as dated below). This drawing and all reproductions thereof are the property of Zaxby's Franchising Incorporated(ZFI). It is intended for the sole use of the project named hereon. Reproduction without the written consent of ZFI is unlawful.

ISSUED FOR CONSTRUCTION

ISSUE / REVISIONS:

DATE	DESCRIPTION:
10-09-15	BID ISSUE
10-28-15	PERMIT ISSUE

SEAL: 10-28-2015

PROJECT NAME & ADDRESS

ZAXBY'S
90 MODEL
PARK PLACE - OUTLOT 8
SCENIC HIGHWAY
SNELLVILLE, GA.

PROTOTYPE SERIES

90 CA (C) - SDT

SHEET TITLE:

FRONT & REAR EXTERIOR ELEVATIONS

PROJECT #:

15-915.00

A105

S:\Corp_Architecture\-15_15-XXX Zaxby's\15-915 ZX Snellville, GA-Sam Smith\10 Drawings\15-915 A105 Front & Rear Elevations.dwg, 10/26/2015 2:01:36 PM, ridley