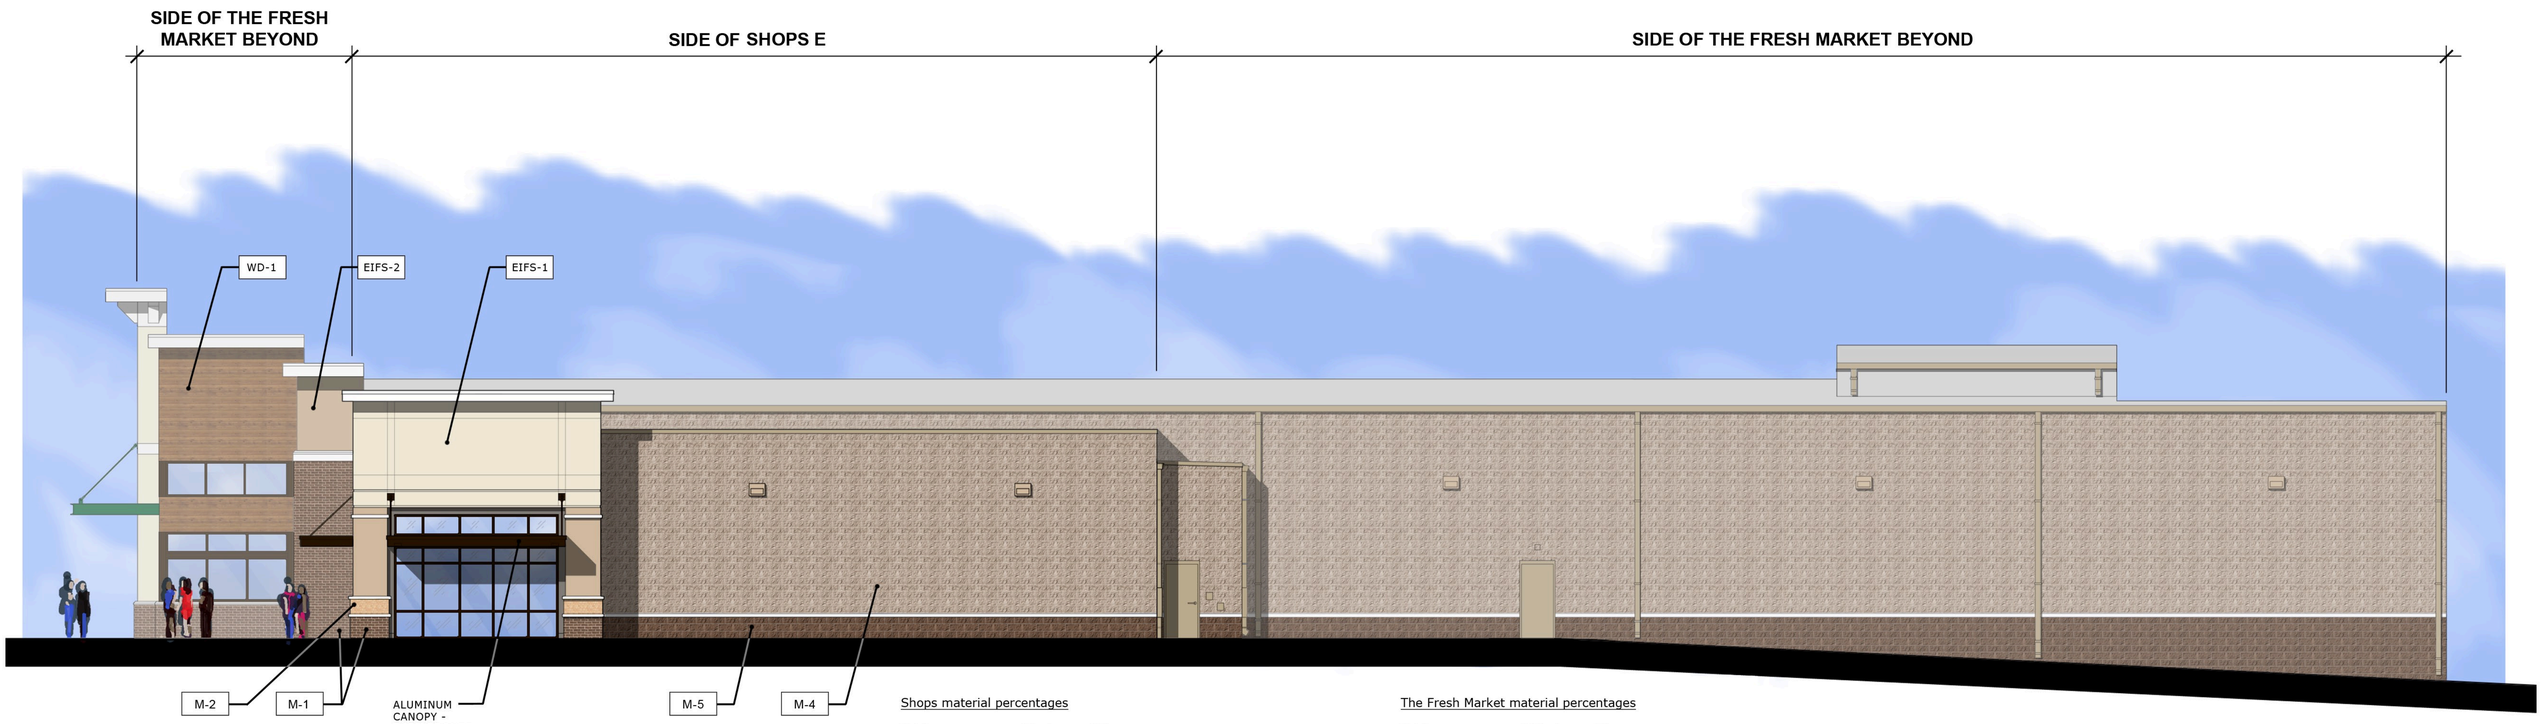

Shops material percentages

Brick	28 sf	2%
Glass	180 sf	12%
Split-face block	1030 sf	66%
EIFS	315 sf	20%

The Fresh Market material percentages

Brick	135 sf	4%
Glass	124 sf	4%
Split-face block	3000 sf	86%
EIFS	39 sf	1%
Wood (accent)	181 sf	5%

Side Elevation

WBA ARCHITECTURE - INTERIORS - PLANNING

6 JULY 2015

Scenic Promenade

Snellville, GA