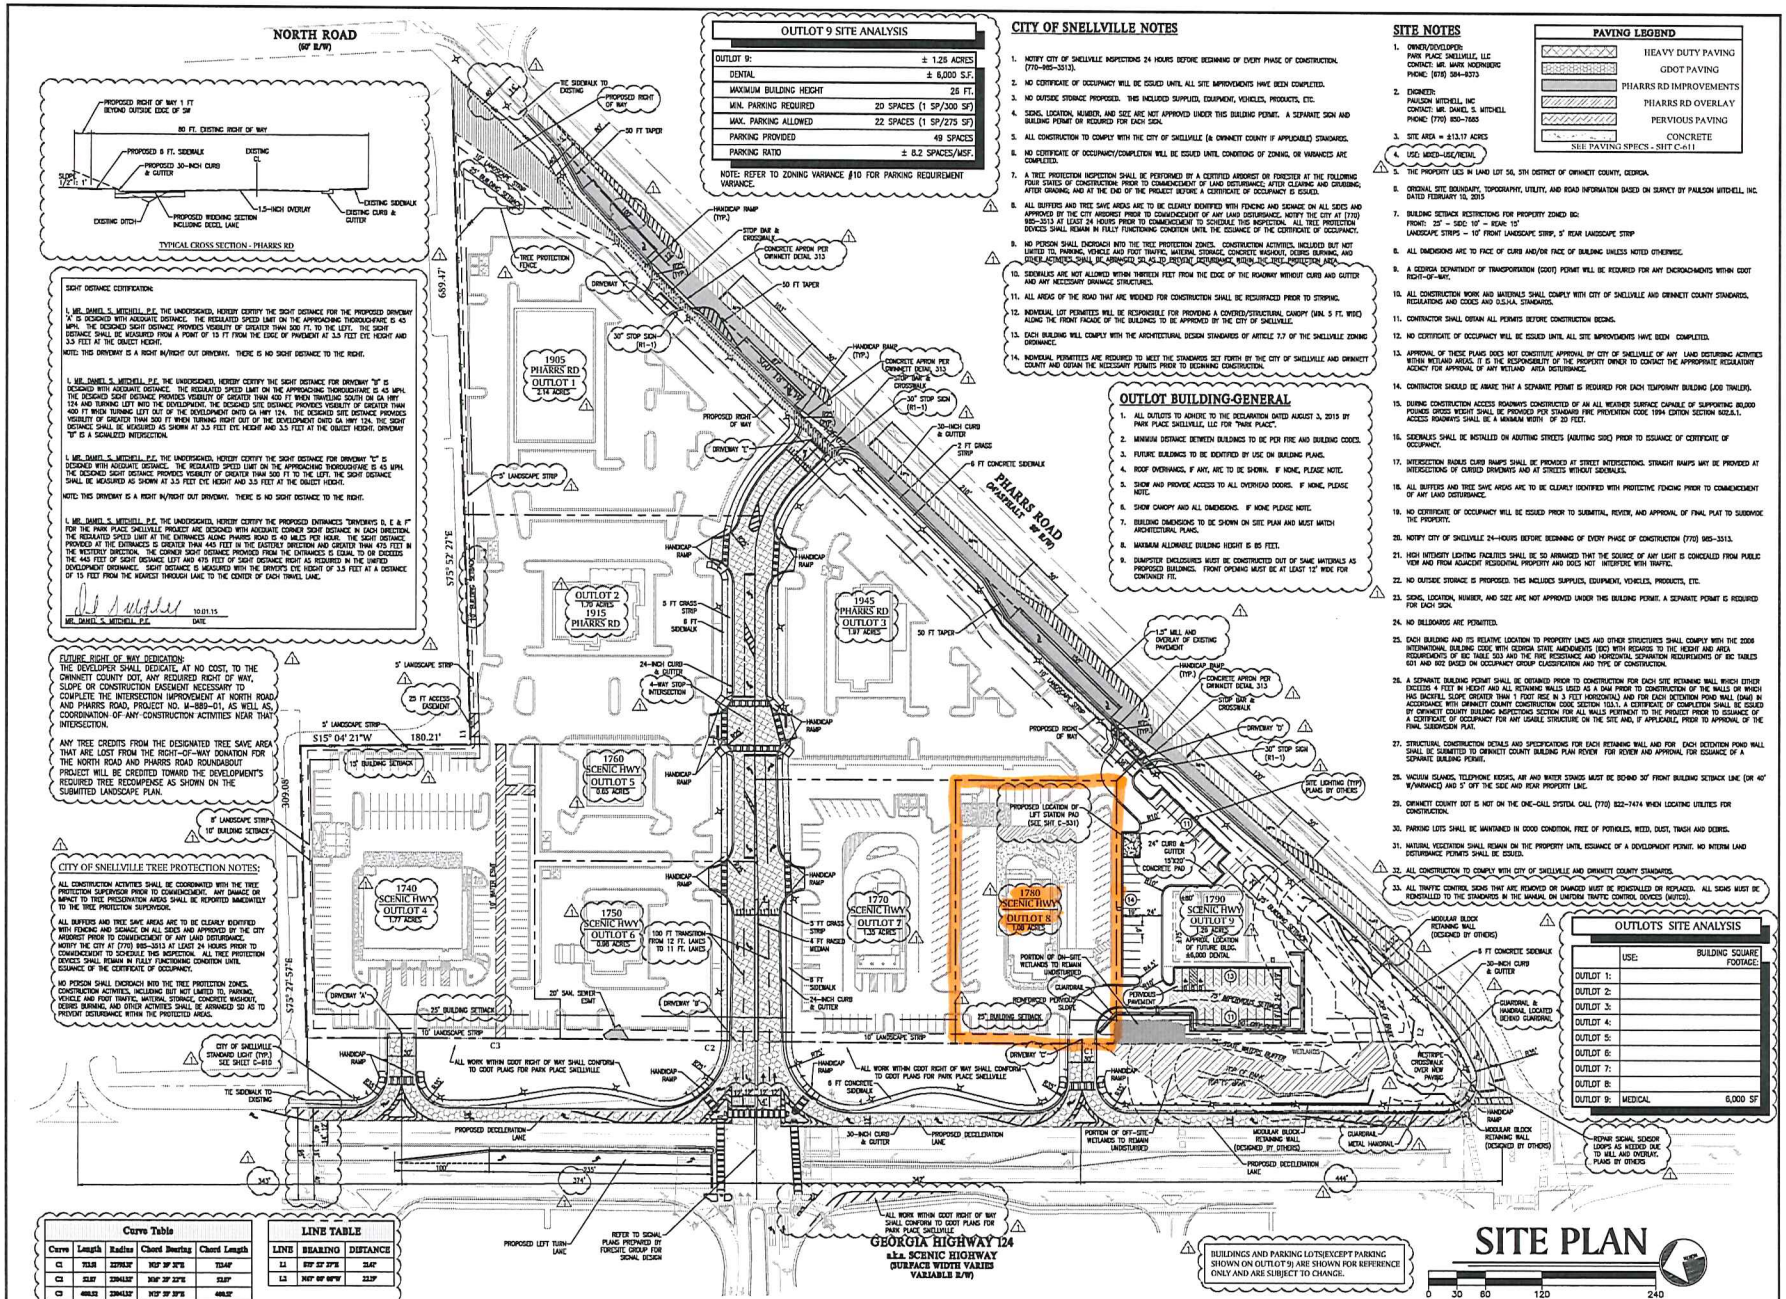

PAULSON MITCHELL INCORPORATED
LAND PLANNERS
ENGINEERS • SURVEYORS
TRANSPORTATION
LANDSCAPE ARCHITECTS
85-A MILL STREET
SUITE 200
ROSWELL, GEORGIA 30075
VOICE 770.650.7683
FAX 770.650.7684
www.paulsonmitchell.com

PROJECT:

PARK PLACE SNELLVILLE

LAND LOT 56
5TH DISTRICT
CITY OF SNELLVILLE
GWINNETT COUNTY, GEORGIA

PARCEL NUMBERS:
5056 009

FOR:

PARK PLACE SNELLVILLE, LLC

1505 LAKES PARKWAY
SUITE 190
LAWRENCEVILLE, GA 30043
(678) 584-9990

DANIEL S. MITCHELL — No. 23037 — PROFESSIONAL — 10-1-15

REVISIONS

1	10.01.15	CITY & COUNTY COMMENTS

GEORGIA811 Utilities Protection Center, Inc.
Know what's below. Call before you dig.

24 HR EMERGENCY CONTACT
MR. MARK NOERNBERG
678-584-9373

2014219c.dwg 07.31.15

SITE PLAN

SHEET C-100