OWNER/BUILDER:

ADAMS HOMES
102 MARY ALICE PARK ROAD, STE 302
CUMMINGS, GA 30040

24 HOUR EMERGENCY CONTACT:

CRAIG NOLEN
470-297-5610

ACCORDING TO THE F.I.R.M. OF GWINNETT COUNTY, PANEL NUMBER 13135C0137F DATED 09/29/2006, THIS LOT IS NOT LOCATED IN A SPECIAL FLOOD HAZARD AREA.

REFERENCES
1. FINAL PLAT INFORMATION FOR NEWTONS CREST FOUND IN GWINNETT COUNTY RECORDS.

IMPERVIOUS CALCS:
TOTAL: 1,742 SQ FT

IMPERVIOUS LOCATED IN BUFFERS: 1,194 SQ FT

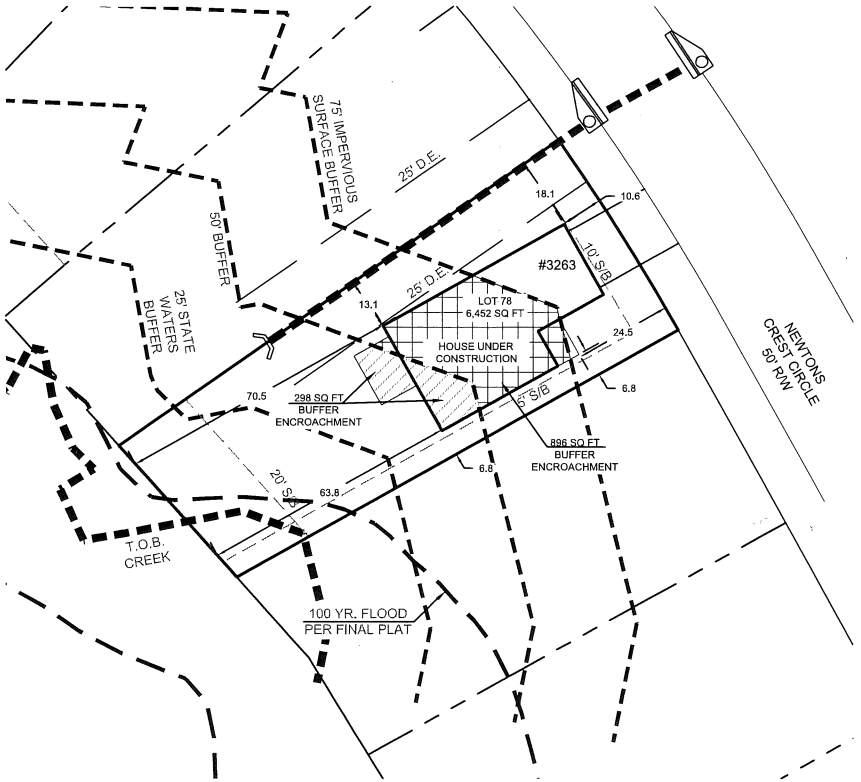

FRONT SETBACK: 10 FOOT
REAR SETBACK: 20 FOOT
SIDE SETBACK: 0 FOOT

GRAPHIC SCALE
20 0 10 20 40
(IN FEET)
1 inch = 20 ft.

TAX ID: #5006422

FALCON DESIGN CONSULTANTS, LLC. ALL RIGHTS ARE RESERVED. ANY POSSESSION, REPRODUCTION OR OTHER USE OF THIS DOCUMENT WITHOUT PRIOR WRITTEN PERMISSION FROM FALCON DESIGN CONSULTANTS, LLC. IS EXPRESSLY PROHIBITED.

DATE:	8-13-18
SCALE:	1" = 20'
DRAWN BY:	JR
REVIEWED BY:	BBOAN

SHEET NUMBER: 1 of 1

THIS DOCUMENT IS NOT VALID UNLESS IT BEARS THE ORIGINAL SIGNATURE OF THE REGISTRANT ACROSS THE REGISTRANT'S SEAL.

REVISIONS

1.	REVISED TO SHOW TOP OF BANK OF CREEK 10-8-18
2.	REVISED PER COMMENTS 2-11-19
3.	
4.	
5.	

Know what's below. Call before you dig.
UTILITIES PROTECTION CENTER
1 (800) 282-7411 THROUGHOUT GEORGIA
OR DIAL 811

GEORGIA REGISTERED No. 030440 PROFESSIONAL ENGINEER ADAM PRICE 2-11-19

GSWCC# 0000009371

BUFFER ENCROACHMENT PLAN FOR
LOT 78A
3263 NEWTONS CREST CIR
NEWTONS CREST
LOCATED IN:
CITY OF SNELLVILLE, GWINNETT COUNTY, GEORGIA
LAND LOT 5 & 6, 5TH DISTRICT

FALCON DESIGN
ENGINEERING PLANNING SURVEYING
235 CORP. CNTR. DR., STE 200
STOCKBRIDGE, GA 30281
PH:(770)389-6666
FAX:(770)389-6656
VISIT US ON OUR WEBSITE:
www.fdc-llc.com

Z:\BUILDER SERVICE PROJECTS\NEWTONS CREST-ADAMS NORTH\DWG\HLP-LOT 78A VARIANCE.dwg, HLP, WRedd, Feb 11, 2019 - 8:58:52am